EASTERN DOCKS DOVER.
DATE 12:5:75
TUNNELS No 12 to 15

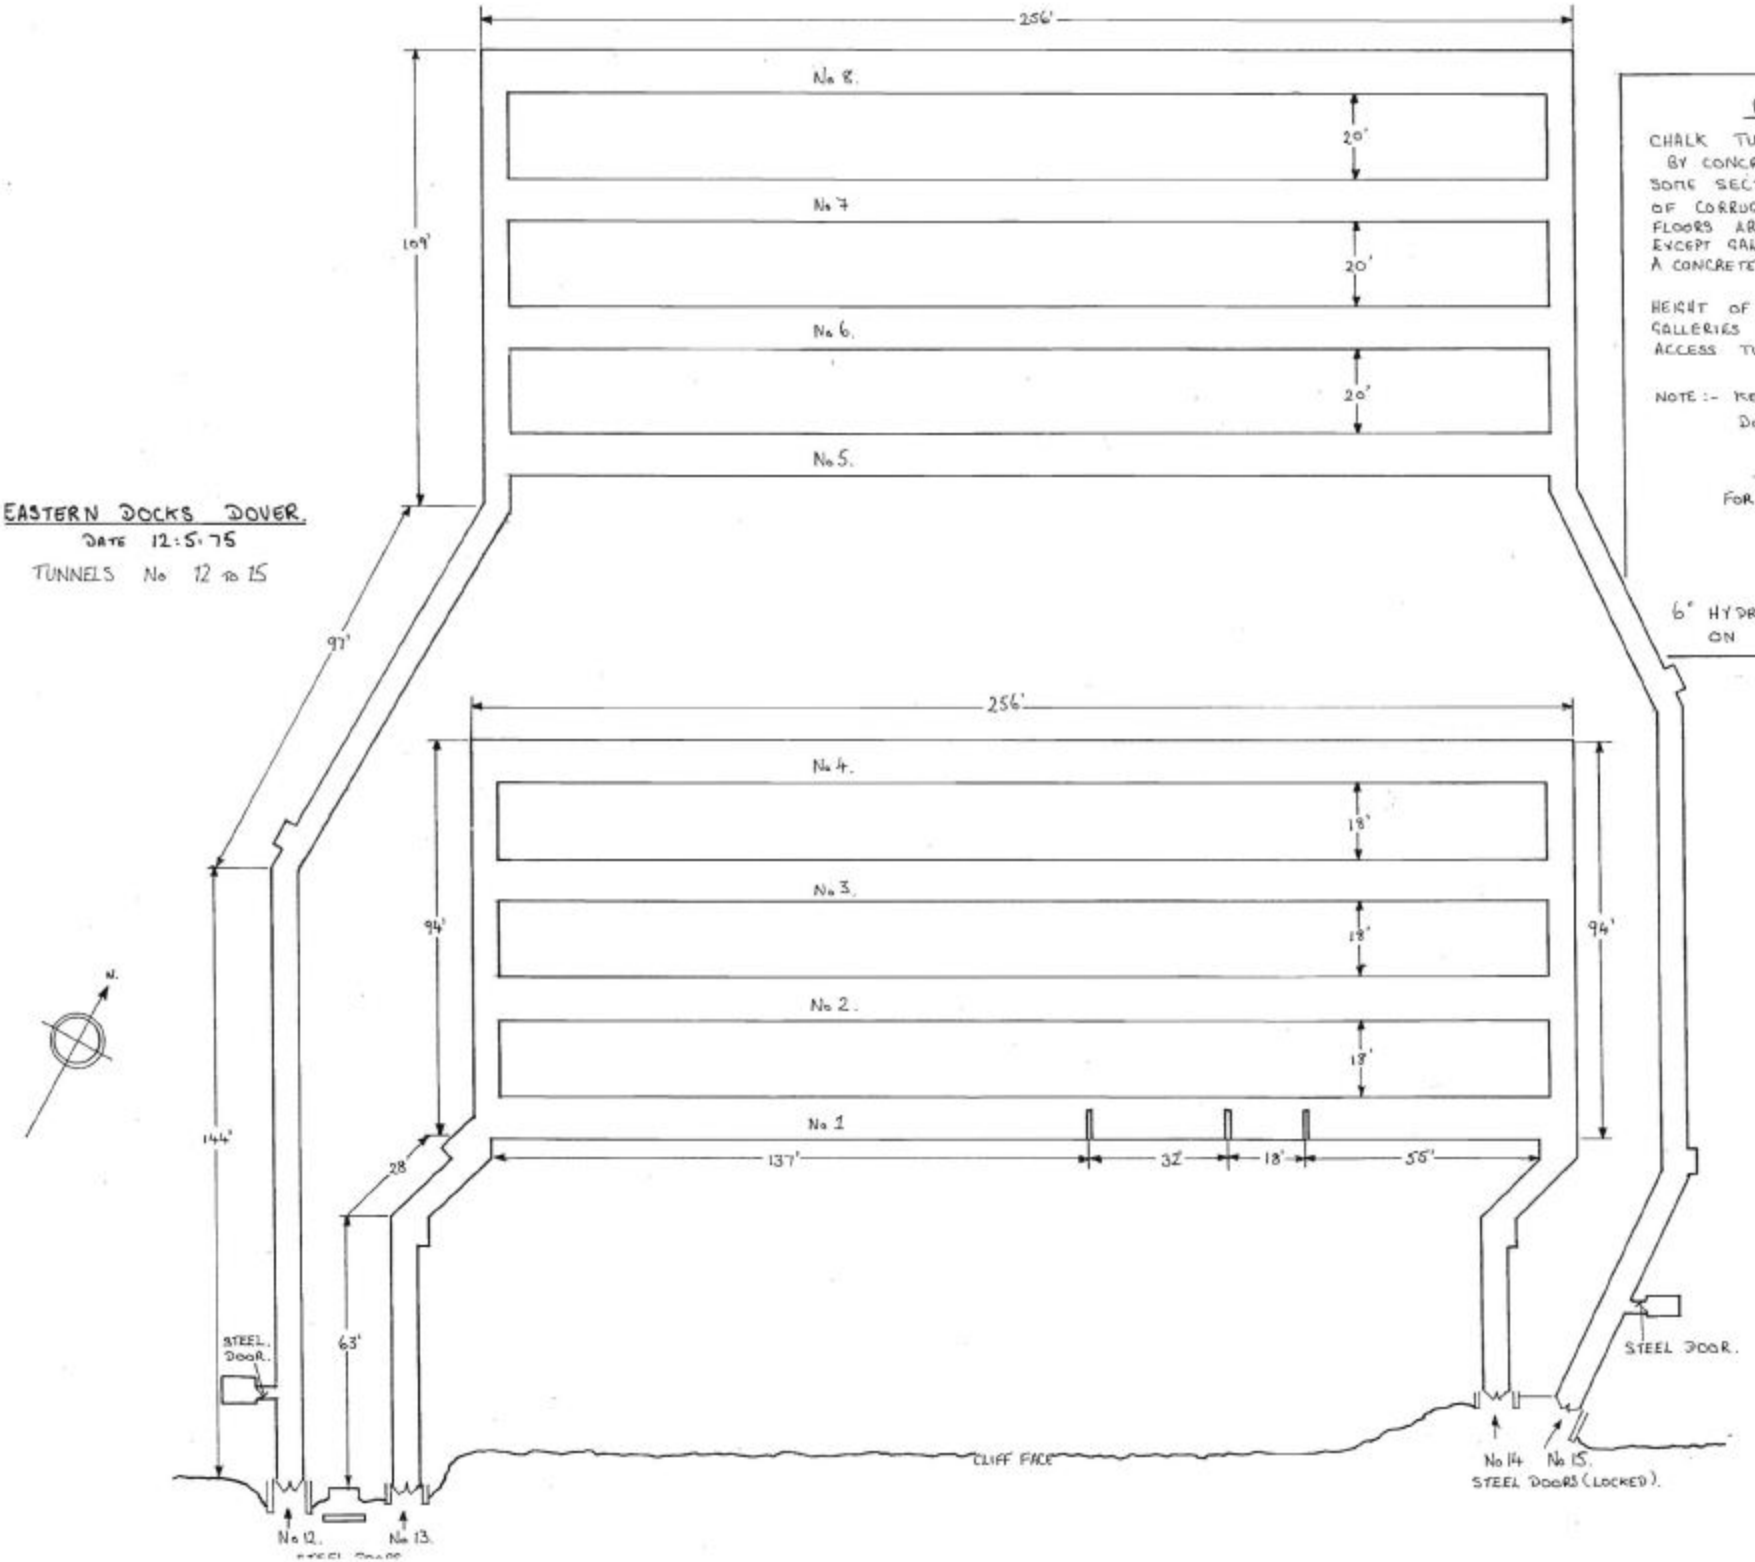

CONSTRUCTION

CHALK TUNNELS SUPPORTED IN PLACES BY CONCRETE OR BRICK ARCHES. SOME SECTIONS HAVE A FALSE CEILING OF CORRUGATED IRON SHEETING. FLOORS ARE MAINLY OF BALLAST EXCEPT GALLERY No 1 WHICH HAS A CONCRETE FLOOR.

HEIGHT OF TUNNELS:-
GALLERIES No. 1. to 8 – 13'
ACCESS TUNNELS – 10'

NOTE:- KEYS HELD AT EASTERN DOCKS POLICE STATION

MAP REFERENCE

FOR ENTRANCE No. 12.
333419

WATER SUPPLY

6" HYDRANTS SHOWN BY:- (A) ON SITE PLAN