# GUILDFORD TUNNEL

## DOVER

DATE 1.3.70

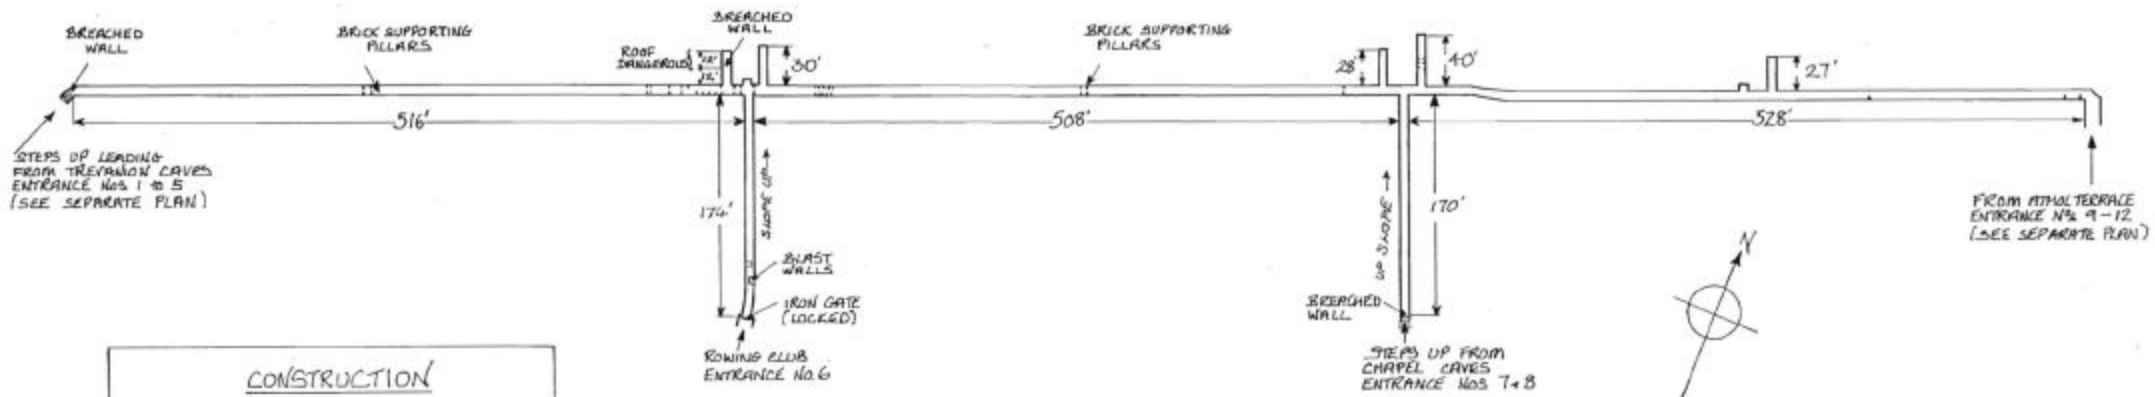


### CONSTRUCTION

MAINLY UNLINED CHALK TUNNELS SUPPORTED WHERE SHOWN BY BRICK PILLARS.
ALL TUNNEL FLOORS :- CONCRETE
HEIGHT IN ALL TUNNELS :- 6'

### NOTE

THIS PLAN TO BE USED IN CONJUNCTION WITH
6A 6B 8A 8C
ALL SECTIONS OF GUILDFORD TUNNEL