KEY TO ENTRANCES	
ENTRANCE No.	DETAILS
No. 1	COMPLETELY BLOCKED WITH RUBBISH
No. 2	PARTLY " " " DIFFICULT ACCESS
No. 3	PARTLY BLOCKED WITH RUBBISH ENTRY THROUGH FALL-IN AT REAR OF BLOCKHOUSE. DIFFICULT ACCESS
No. 4	OPEN – BEST ENTRY POINT
No. 5	PARTLY BLOCKED WITH RUBBISH DIFFICULT ACCESS
No. 6	COMPLETELY BLOCKED WITH RUBBISH

CONSTRUCTION

DATE APPROX 1941

CHALK TUNNELS UNSUPPORTED EXCEPT WHERE SHOWN.
CONCRETE FLOORS.

DIMENSIONS

STAIRCASES :–	WIDTH	4'	HEIGHT	6'
MAIN TUNNEL 'A' :–	"	10'	"	8'
OTHER TUNNELS :–	"	6'	"	6'

WATER SUPPLY

4" HYDRANT NR. ENTRANCE TO TOWNSEND FARM (APPROX. 650')

MAP REFERENCE FOR No 1. ENTRANCE

356449

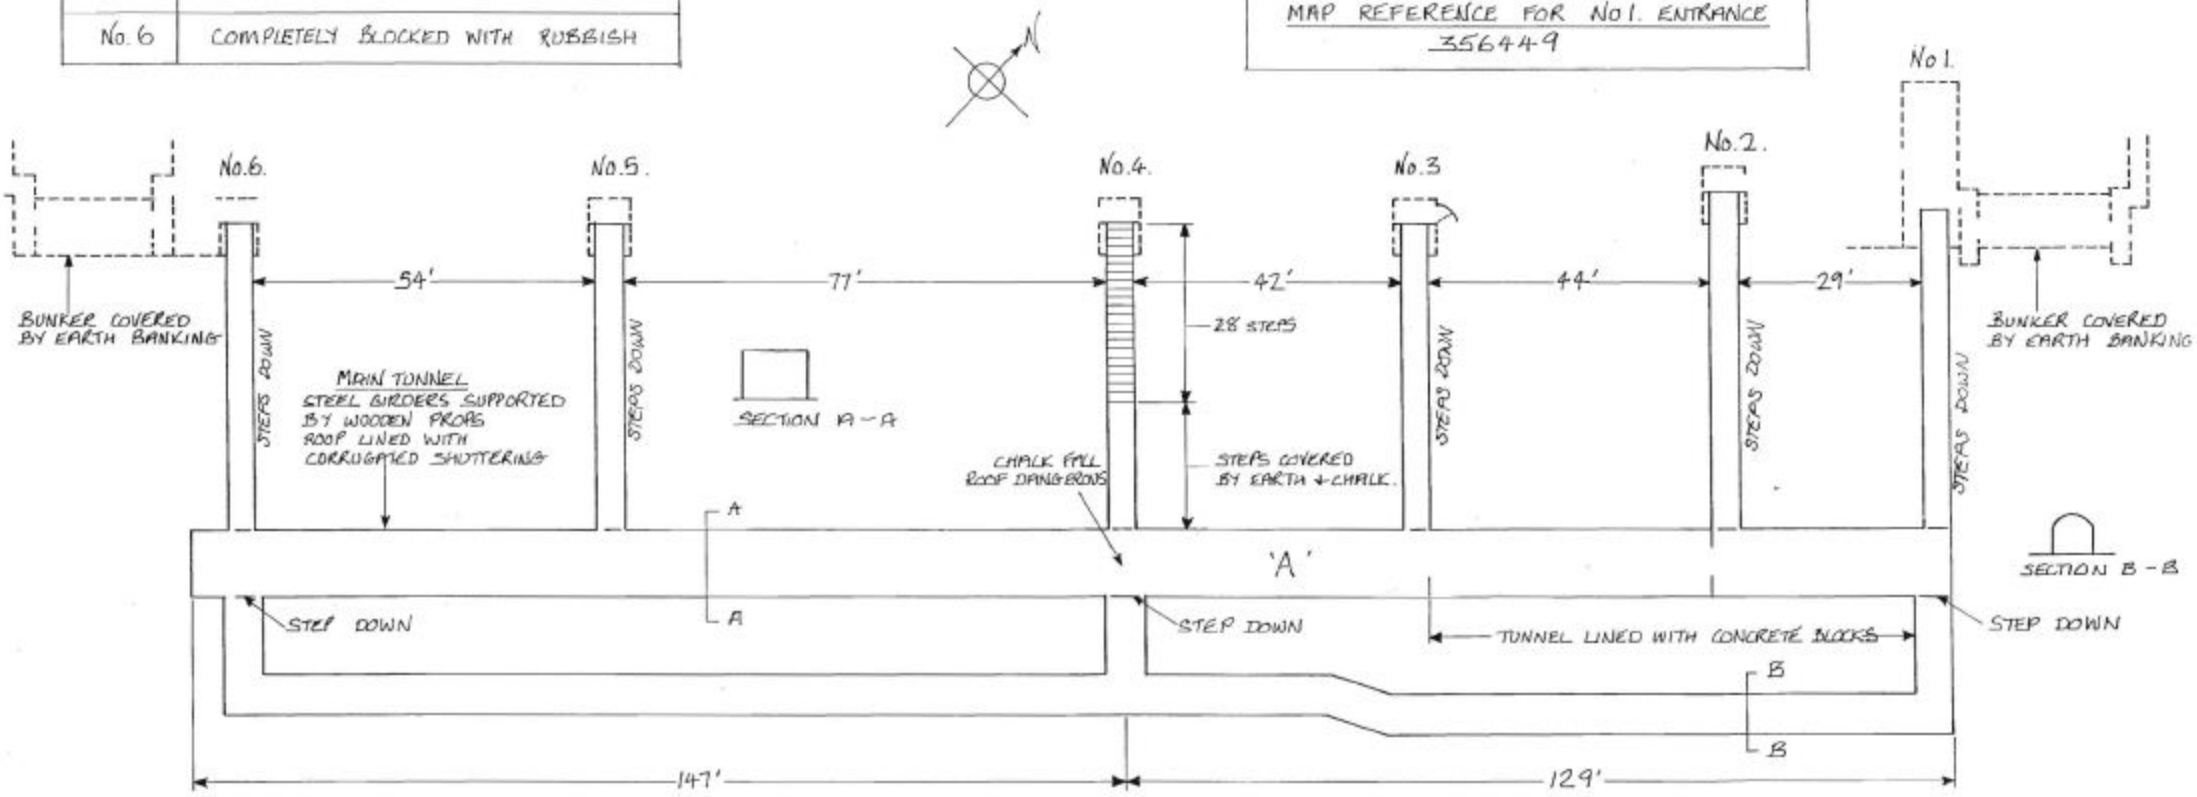

UNDERGROUND WORKINGS AT REAR OF TOWNSEND FARM ST. MARGARETS AT CLIFFE

Date :- 8·4·70

NOTE : RE-SURVEY MADE ON 14-9-81
BUILDINGS DEMOLISHED AND COVERED WITH TOPSOIL
NO INDICATION OF ENTRANCES